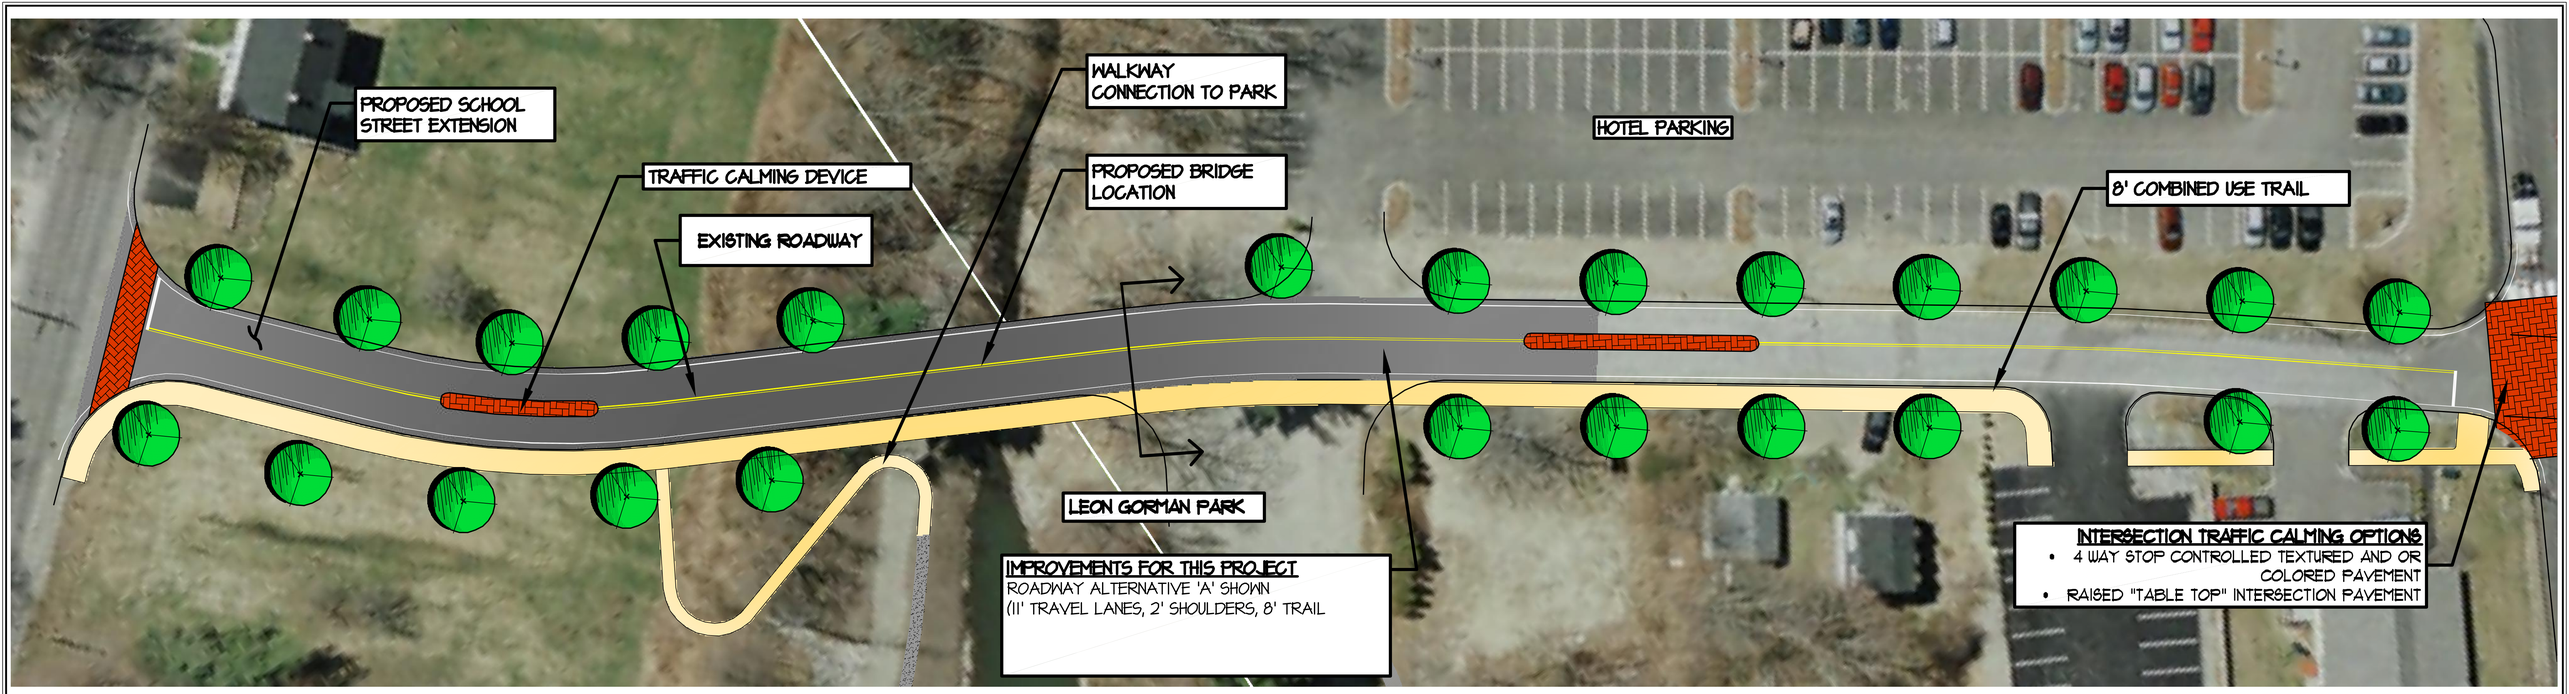

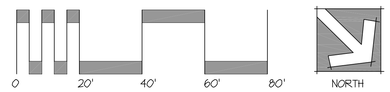

TYPICAL EXISTING ROADWAY CROSS SECTION
SCALE: 1"=4'

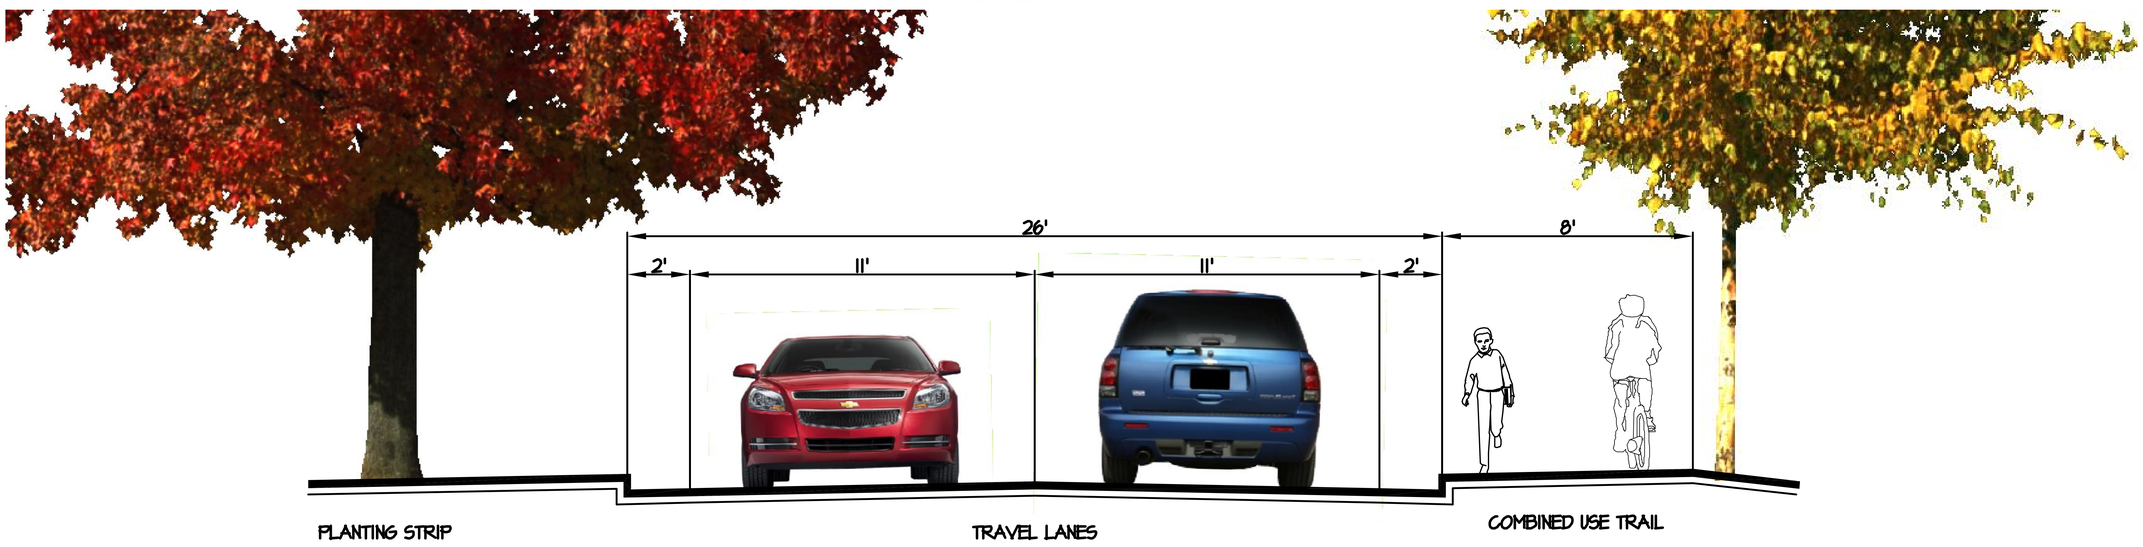

TYPICAL PROPOSED ROADWAY CROSS SECTION
SCALE: 1"=4'

ROADWAY IMPROVEMENT ALTERNATIVE 'A'

SCHOOL STREET EXTENSION

PARK STREET TO BOW STREET
FREEPORT, MAINE

JANUARY 28, 2009

MILONE & MACBROOM®
Engineering,
Landscape Architecture
and Environmental Science
20 Independence Drive
3rd Floor
Freeport, ME 04032
Tel: (207) 865-1358 Fax: 207-865-7859
www.milloneandmacbroom.com